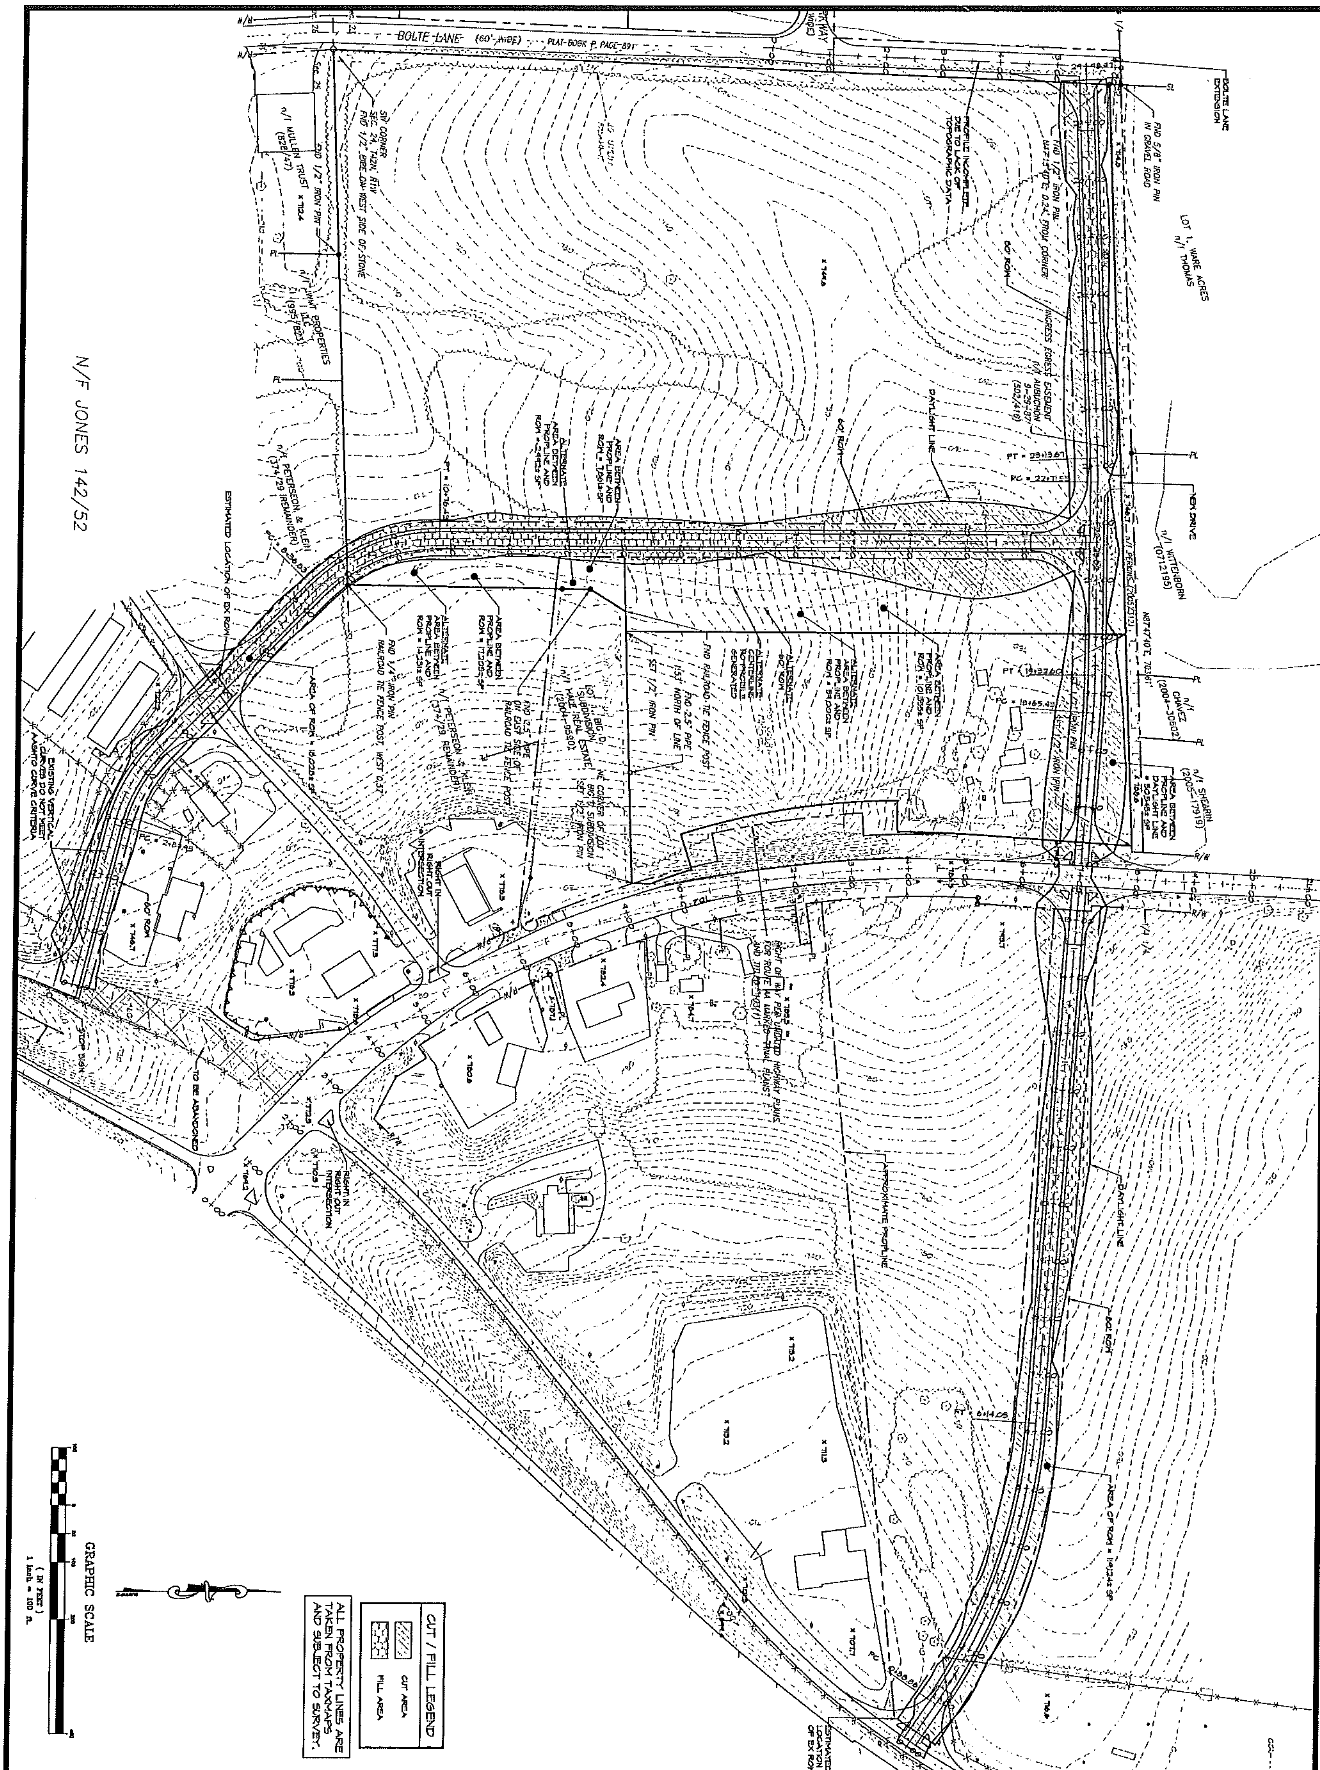

PRELIMINARY SITE PLAN

C1 OF 1	DATE	WP	REVISION	DESCRIPTION
	1/24/06			
	PROJECT #2853			

I-44 SERVICE ROAD RELOCATION

ST. CLAIR

North Service Road

St. Clair, MO 63077

WASHINGTON ENGINEERING & ARCHITECTURE, P.C.

GARY TERSCHLUSE, P.E.

RON UNNERSTALL, P.E.

PRELIMINARY

WASHINGTON ENGINEERING & ARCHITECTURE, P.C. • 1301 West Fifth Street • WASHINGTON, MO 63090 • (636)-239-6550